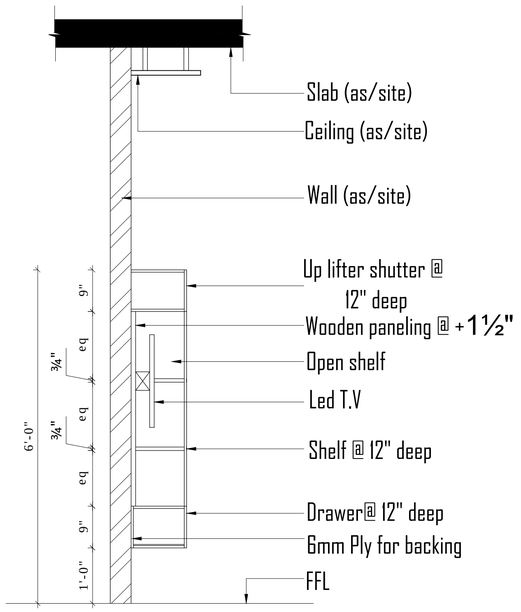

SECTION X-X'

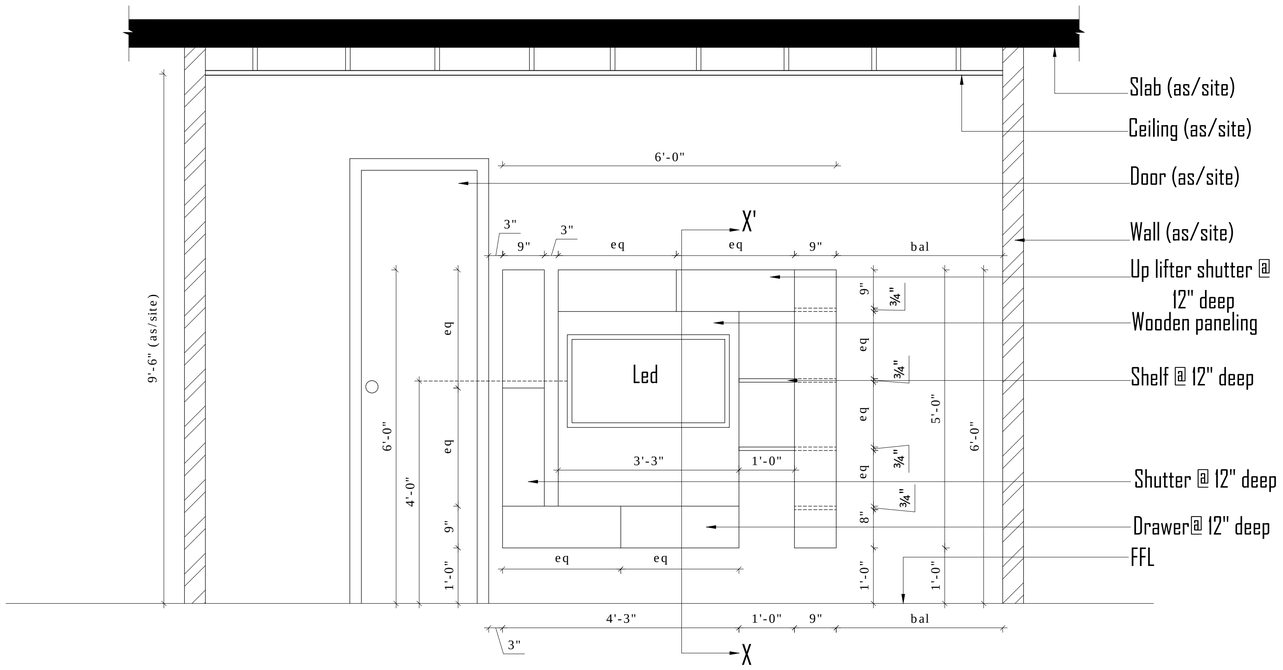

ELEVATION @ B

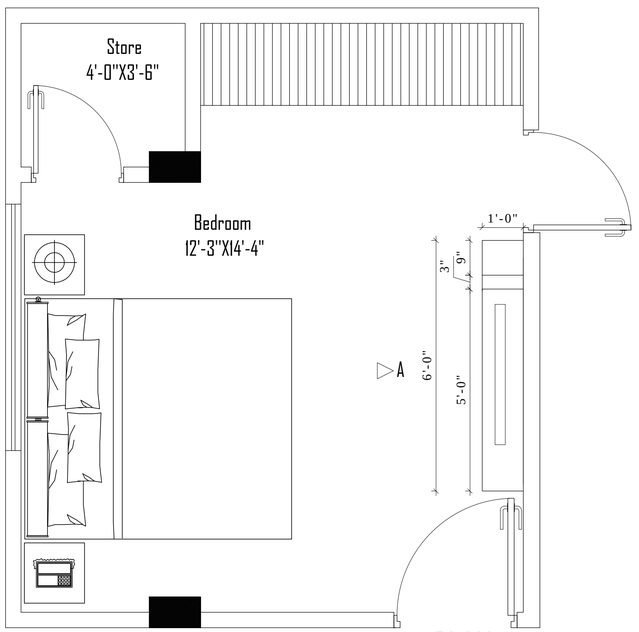

PLAN

GROUND FLOOR REAR BEDROOM

MOOD IMAGE FOR LCD REFERANCE

DRAWING STATUS :

○	FOR REFERENCE CUSTOMER_____	○	FOR TENDER CUSTOMER_____ AR_____
●	FOR APPROVAL CUSTOMER_____	○	FOR CONSTRUCTION CUSTOMER_____ AR_____
○	FOR ESTIMATION CUSTOMER_____	○	AS-BUILT CUSTOMER_____ AR_____

PROJECT :

PROPOSED RESIDENCE FOR
MR. Rajender Mittal
A-174 Prashant Vihar. New Delhi

DATE: **1st March. 17**

SCALE: **SCALED TO FIT**

DRAWING NO.: **AR-01-B** **R0**

DRAWING TITLE: LCD DETAIL

ARCHITECT:
DESIGN DOMAIN
307 Best Sky Tower
Netaji Subash Place
Pitampura. New Delhi 34
ar.designdomain@gmail.com
info@designdomain.net